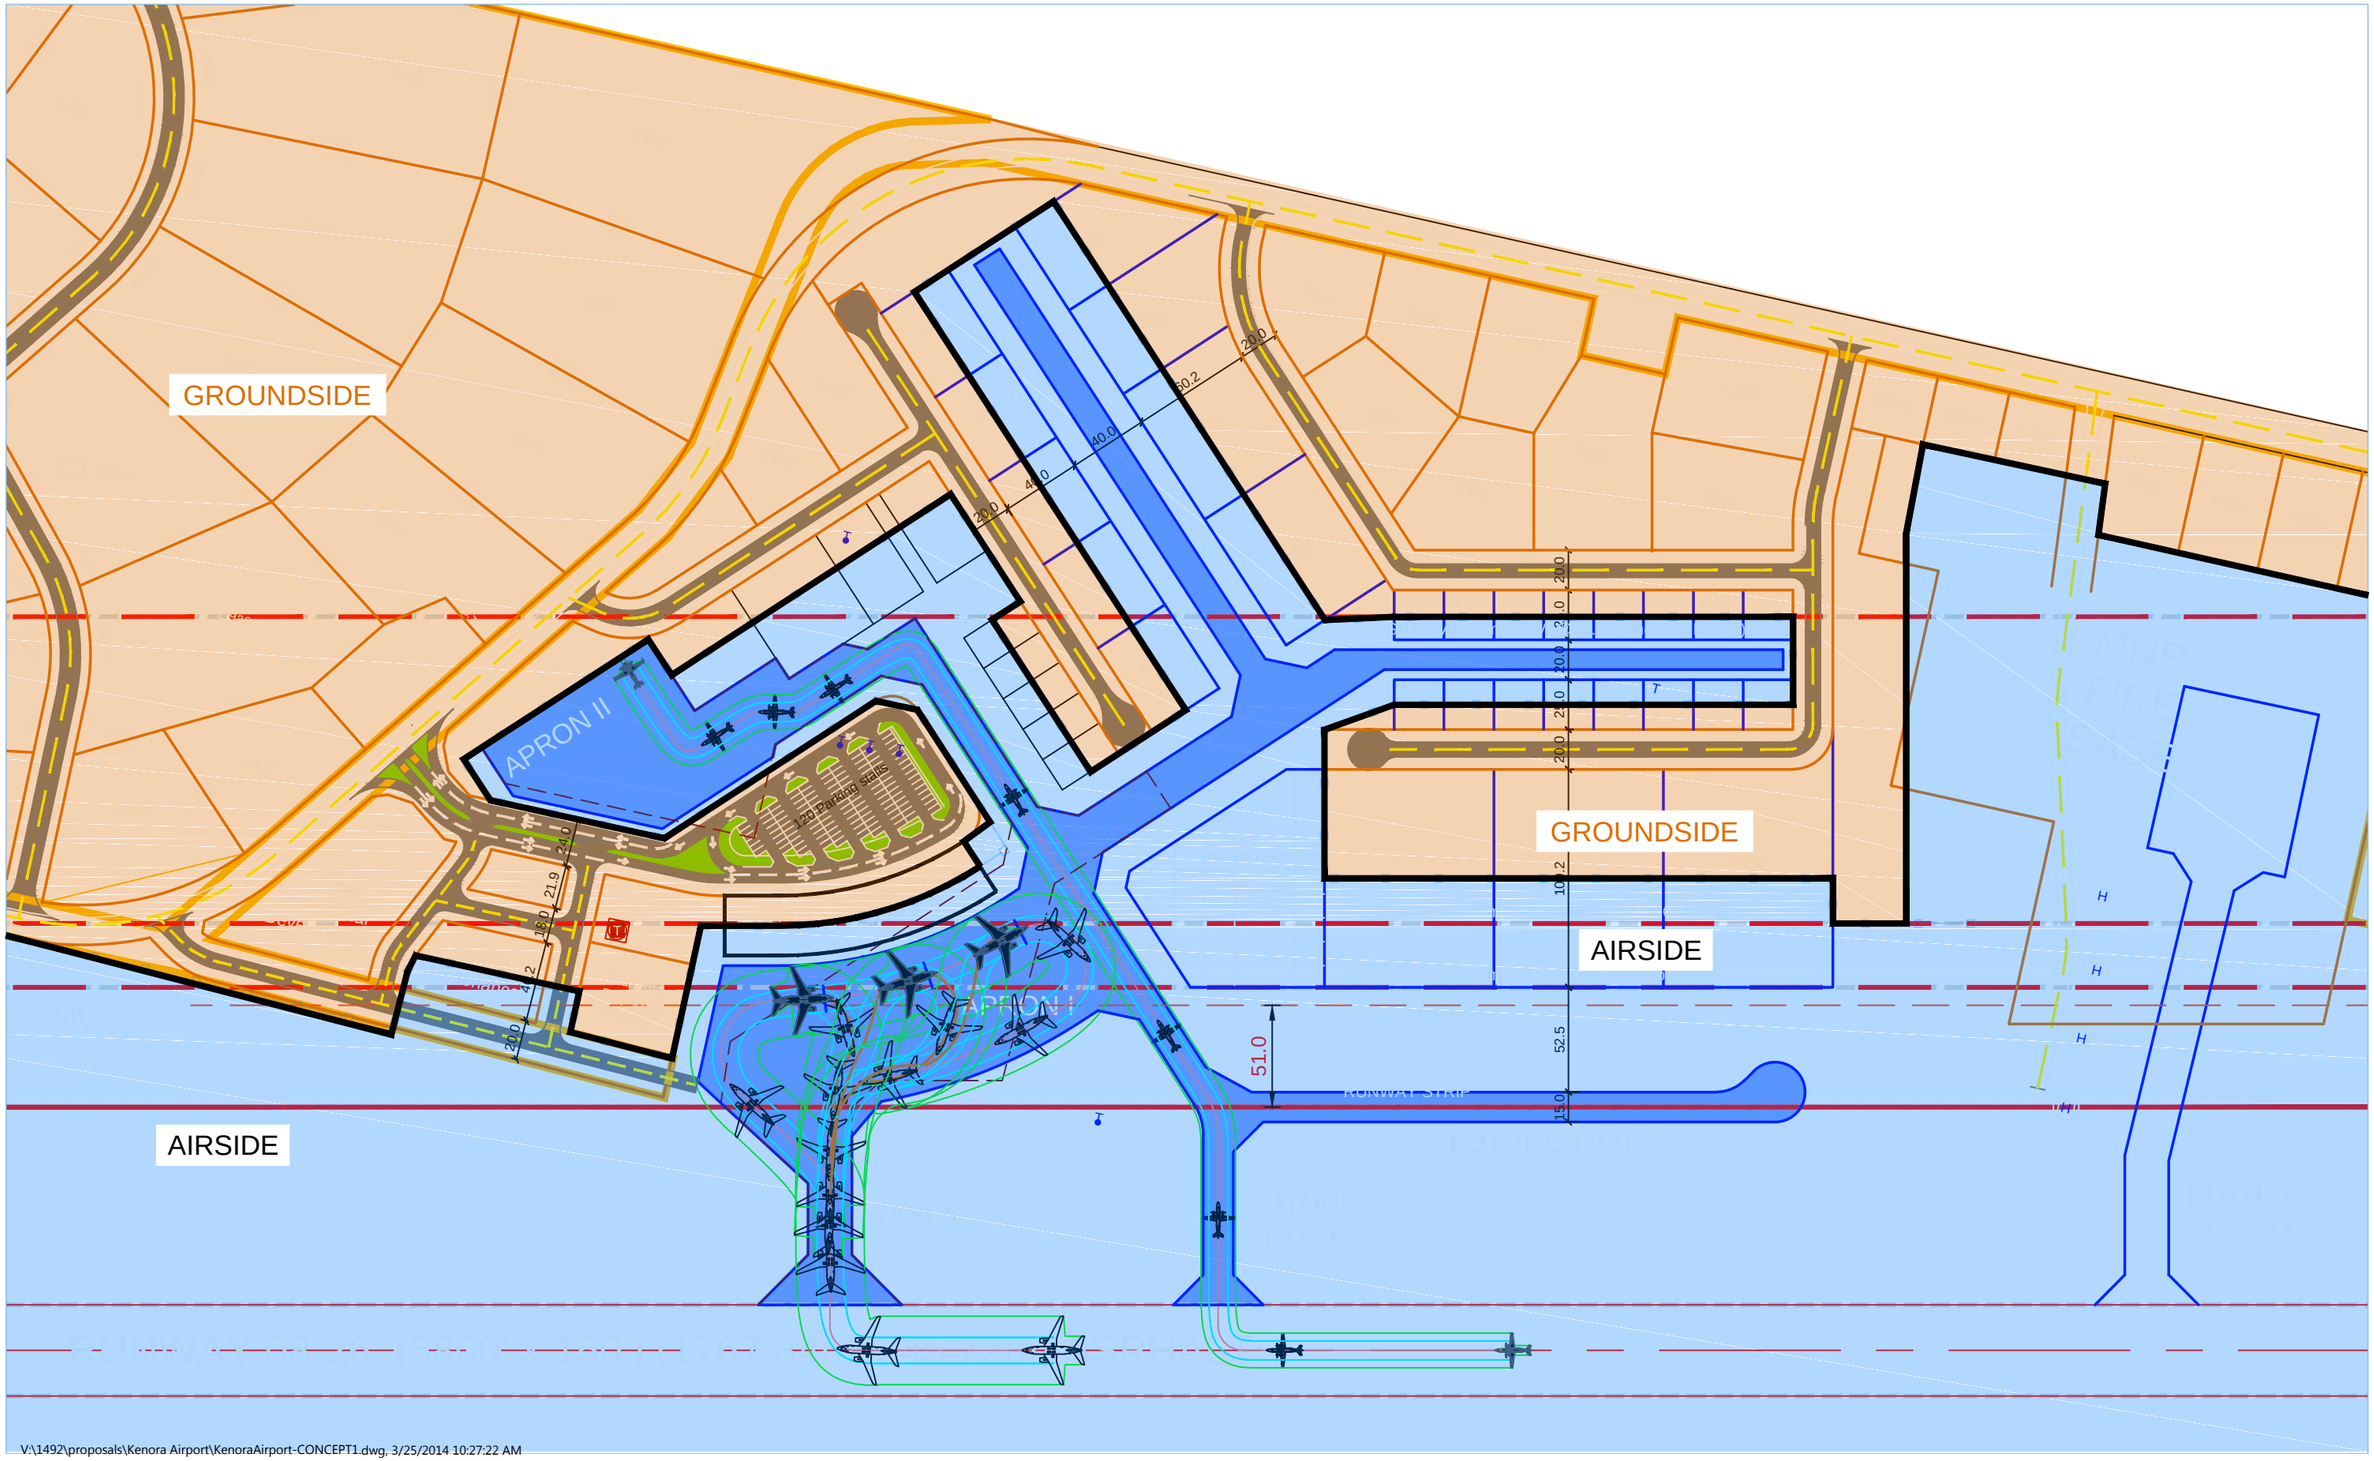APPENDIX F - AIRSIDE AND GROUNDSIDE DELINEATION