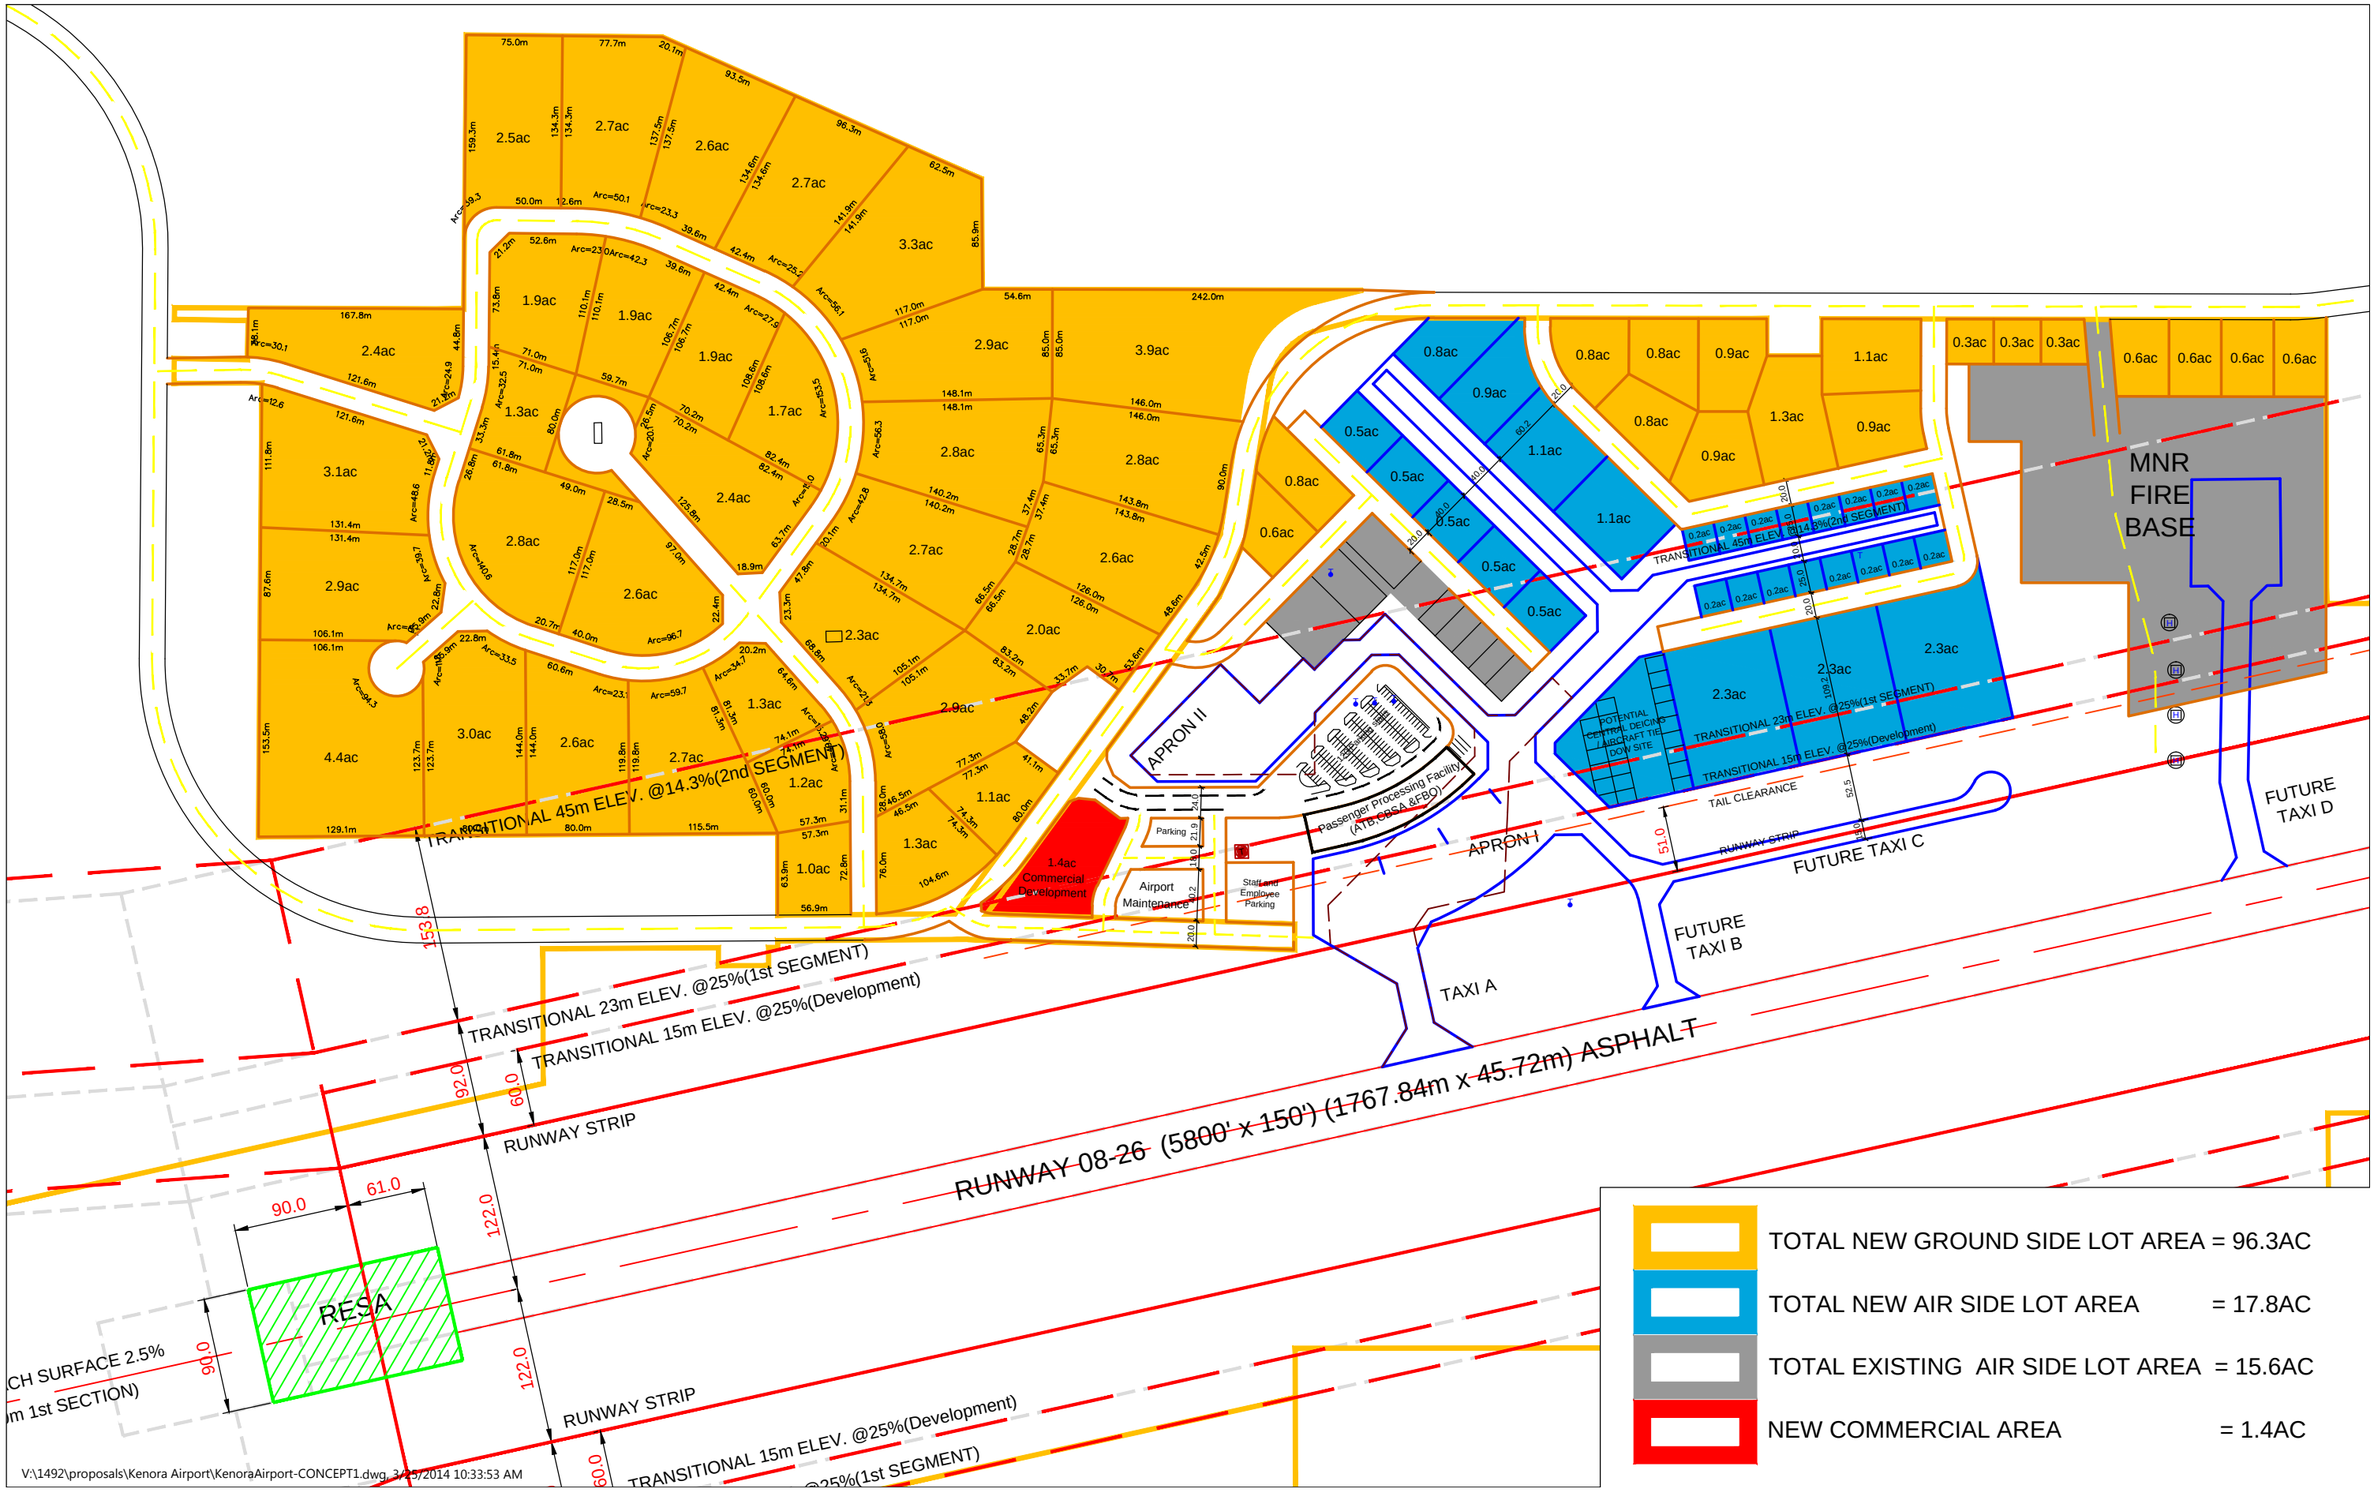APPENDIX H - AIRPORT DEVELOPMENT AREAS